RENSHAW RESIDENCE SHOP
LOT #6 ASHBURY ESTATES PHASE 1
605 WEST 3300 SOUTH
NIBLEY, UT. 84321

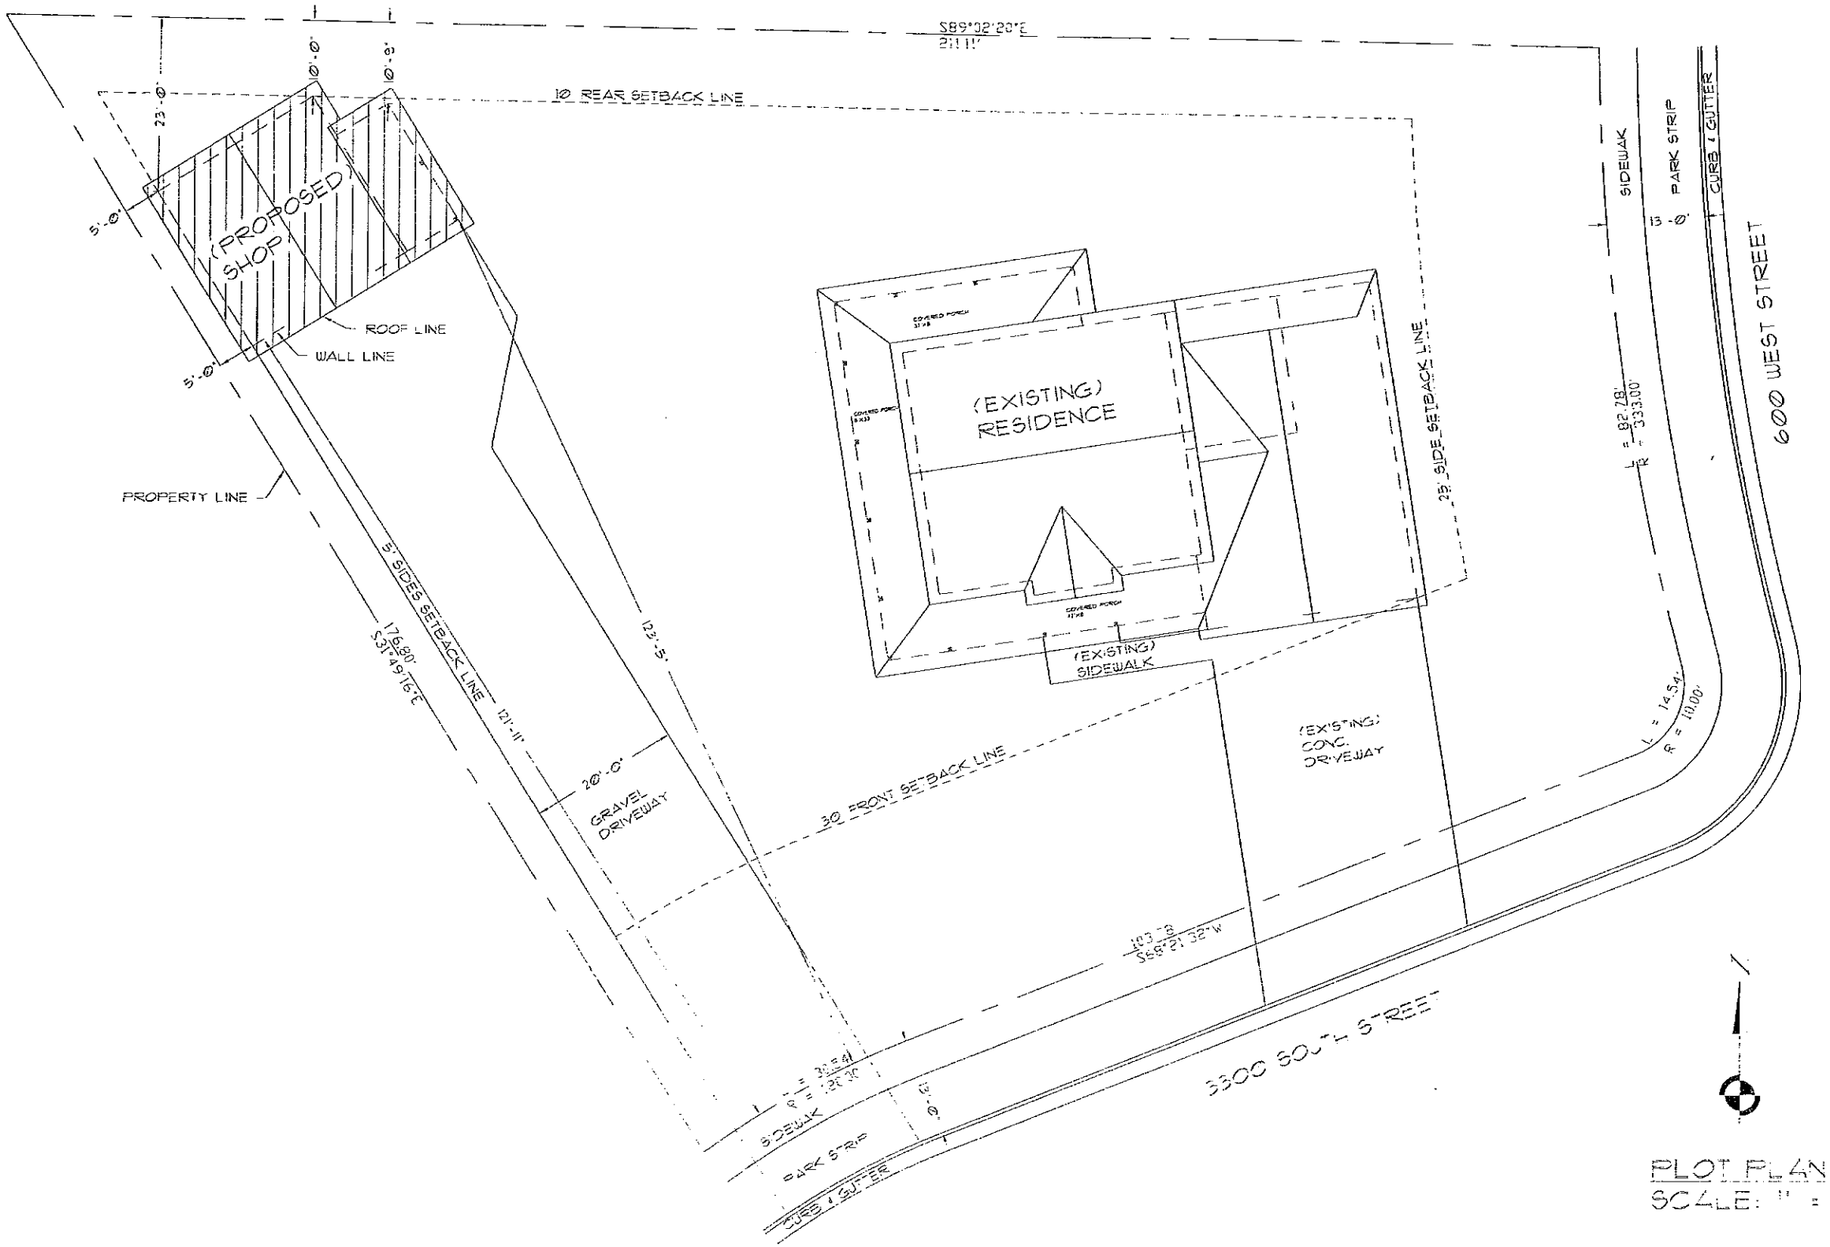

CONTENTS:

1. PLOT PLAN & COVER PAGE
2. MAIN FLOOR PLAN, FOOTING & & FOUNDATION PLAN, ROOF FRAMING, & MAIN FLOOR ELECTRICAL PLANS
3. ELEVATIONS & WALL DETAIL

PLOT PLAN
SCALE: 1" = 10'

FINELINE DESIGN & DRAFTING

TITLE: [illegible]
DRWG SIZE: [illegible] DATE: [illegible]
DRAWN BY: [illegible]
DRWG #: [illegible]

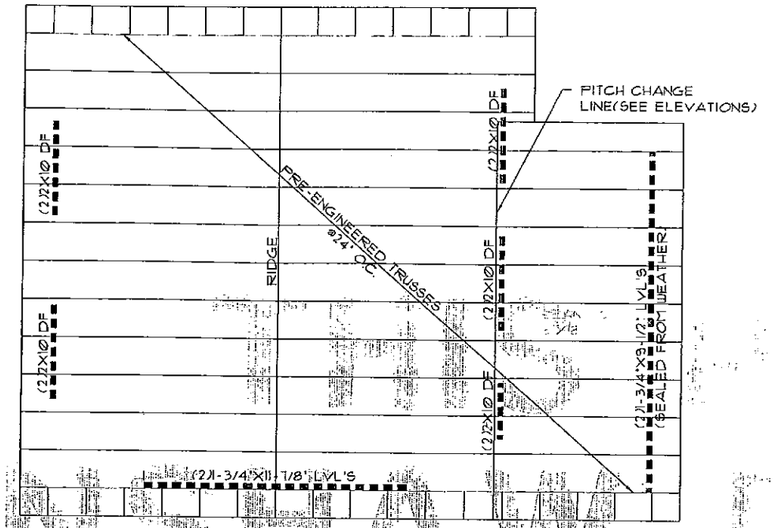

ROOF FRAMING PLAN
SCALE: 1/4" = 1'

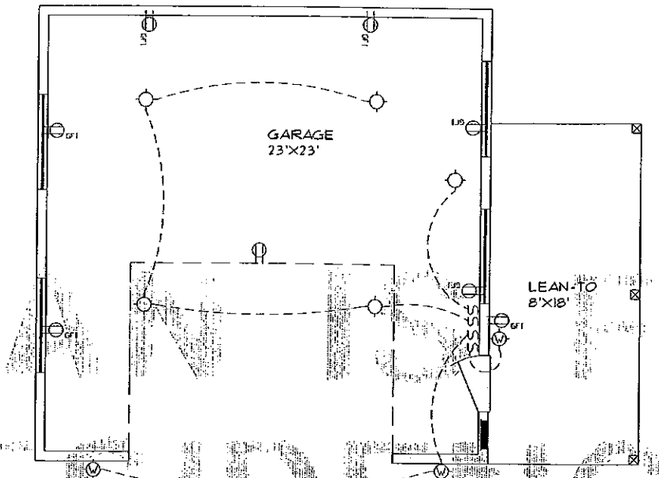

MAIN FLOOR ELECTRICAL PLAN
SCALE: 1/4" = 1'

SYMBOLS:
- S LIGHT SWITCH
- LIGHT FIXTURE
- PLUG OUTLET
- EXTERIOR LIGHT
- GFI GFI OUTLET
- BREAKER PANEL

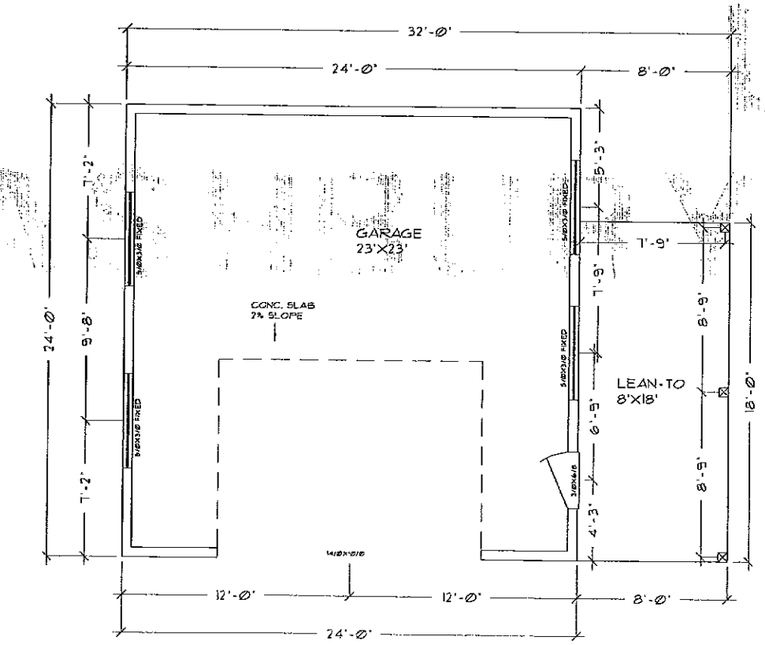

MAIN FLOOR PLAN
SCALE: 1/4" = 1'

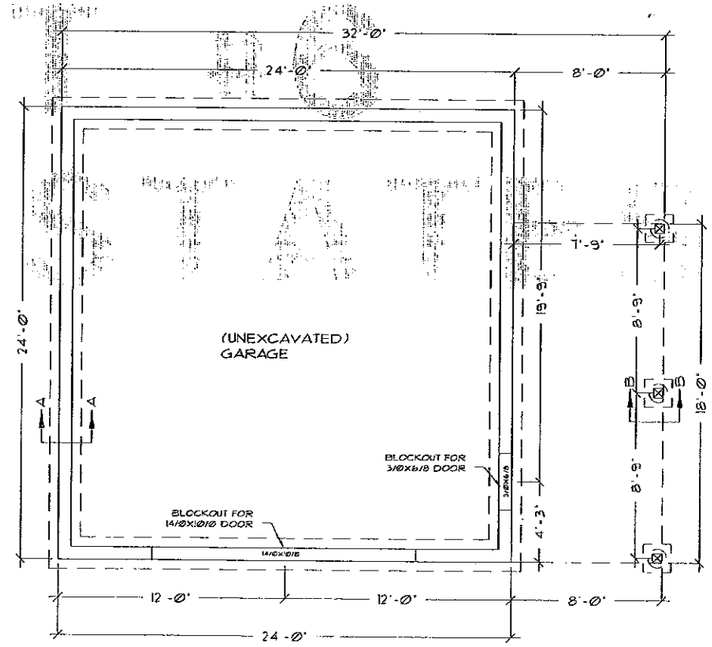

FOOTING & FOUNDATION PLAN
SCALE: 1/4" = 1'

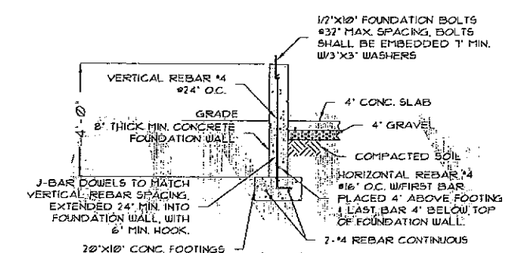

A-A
SCALE: 3/8" = 1'

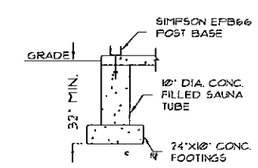

B-B
SCALE: 3/8" = 1'

FINELINE DESIGN & DRAFTING	
TITLE: FLOOR PLANS	
DRWG SIZE: D	DATE: 10/6/14
DRAWN BY: D CROSSLEY (435)755-6647	
DRWG #: 2 OF 3	COPYRIGHT © 2014

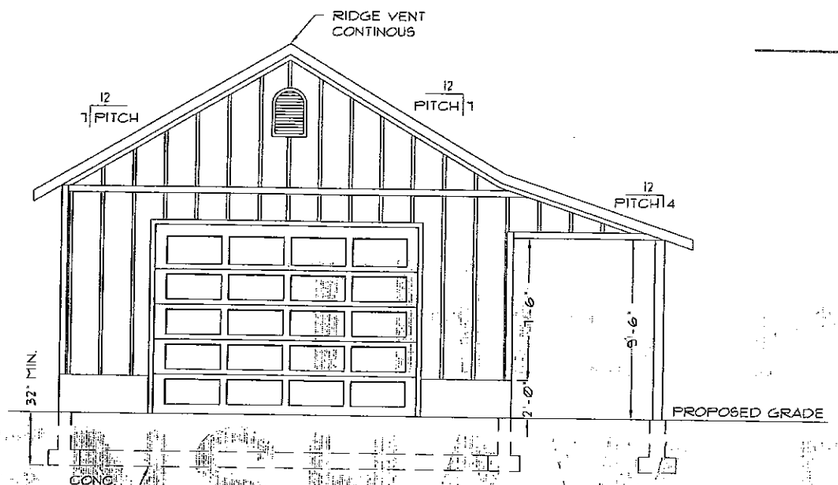

SOUTH ELEVATION
SCALE: 1/4" = 1'

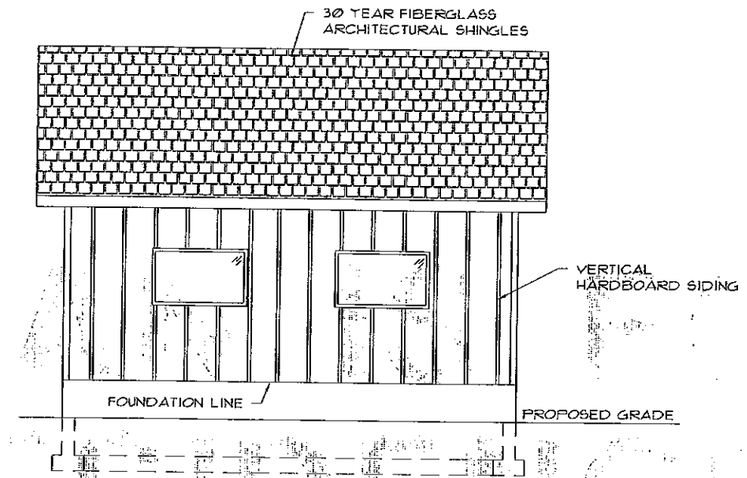

WEST ELEVATION
SCALE: 1/4" = 1'

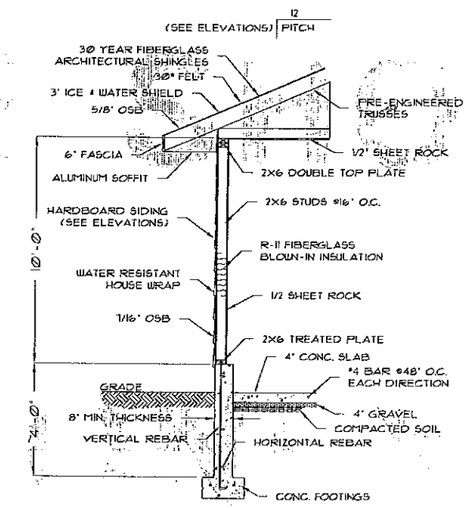

TYP. GARAGE WALL DETAIL
SCALE: 3/8" = 1'

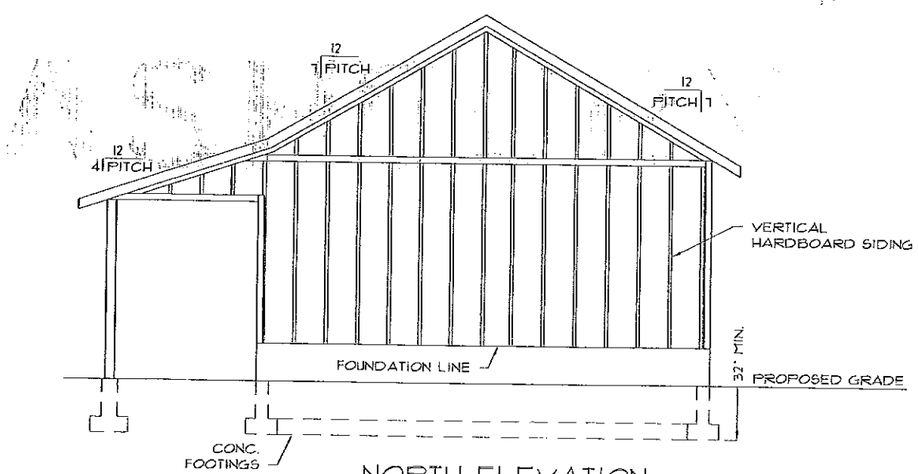

NORTH ELEVATION
SCALE: 1/4" = 1'

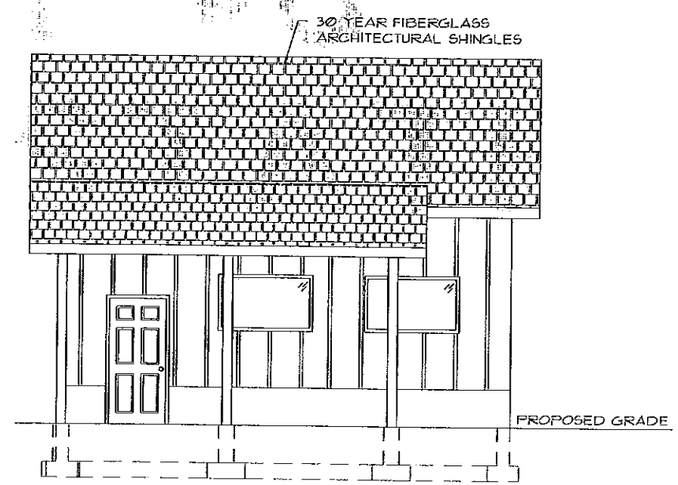

EAST ELEVATION
SCALE: 1/4" = 1'

FINELINE DESIGN
& DRAFTING

TITLE: ELEVATIONS
DRWG SIZE: D DATE: 10/8/14
DRAWN BY: D CROSSLEY (435)755-6647
DRWG #: 3 OF 3 COPYRIGHT © 2014